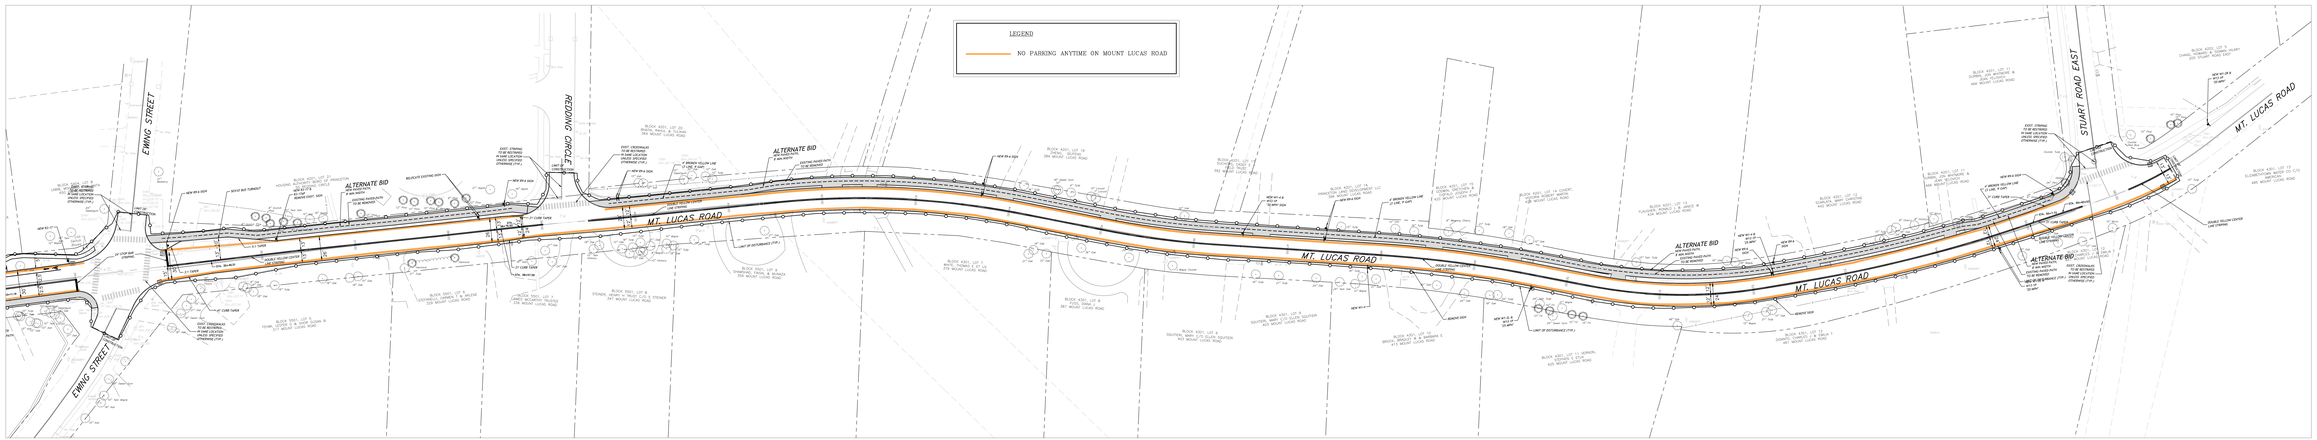

HORIZONTAL SCALE

1" = 50'

REV.	DATE:	DESCRIPTION	BY	CHK

ROBERT V. KISER, P.E.
NEW JERSEY PROFESSIONAL ENGINEER
NEW JERSEY LICENSE NO. 25674

Robert V. Kiser NJPE # 25674 Date

IMPROVEMENTS TO MT. LUCAS ROAD

DESIGN PLAN - PROPOSED CONDITIONS (EWING STREET TO STUART ROAD EAST)

MUNICIPALITY OF PRINCETON
DEPARTMENT OF ENGINEERING
MUNICIPAL BUILDING, 400 WITHERSPOON STREET, PRINCETON NJ 08540
TELEPHONE: (609) 921-7077 FACSIMILE: (609) 688-2027

Date: JAN. 2015
Scale: 1"=50'
Drawn: AF
Check: AF
View: PLAN 1
Job#: M.L.R.
Dwg: PLAN

Sheet 1 of 1