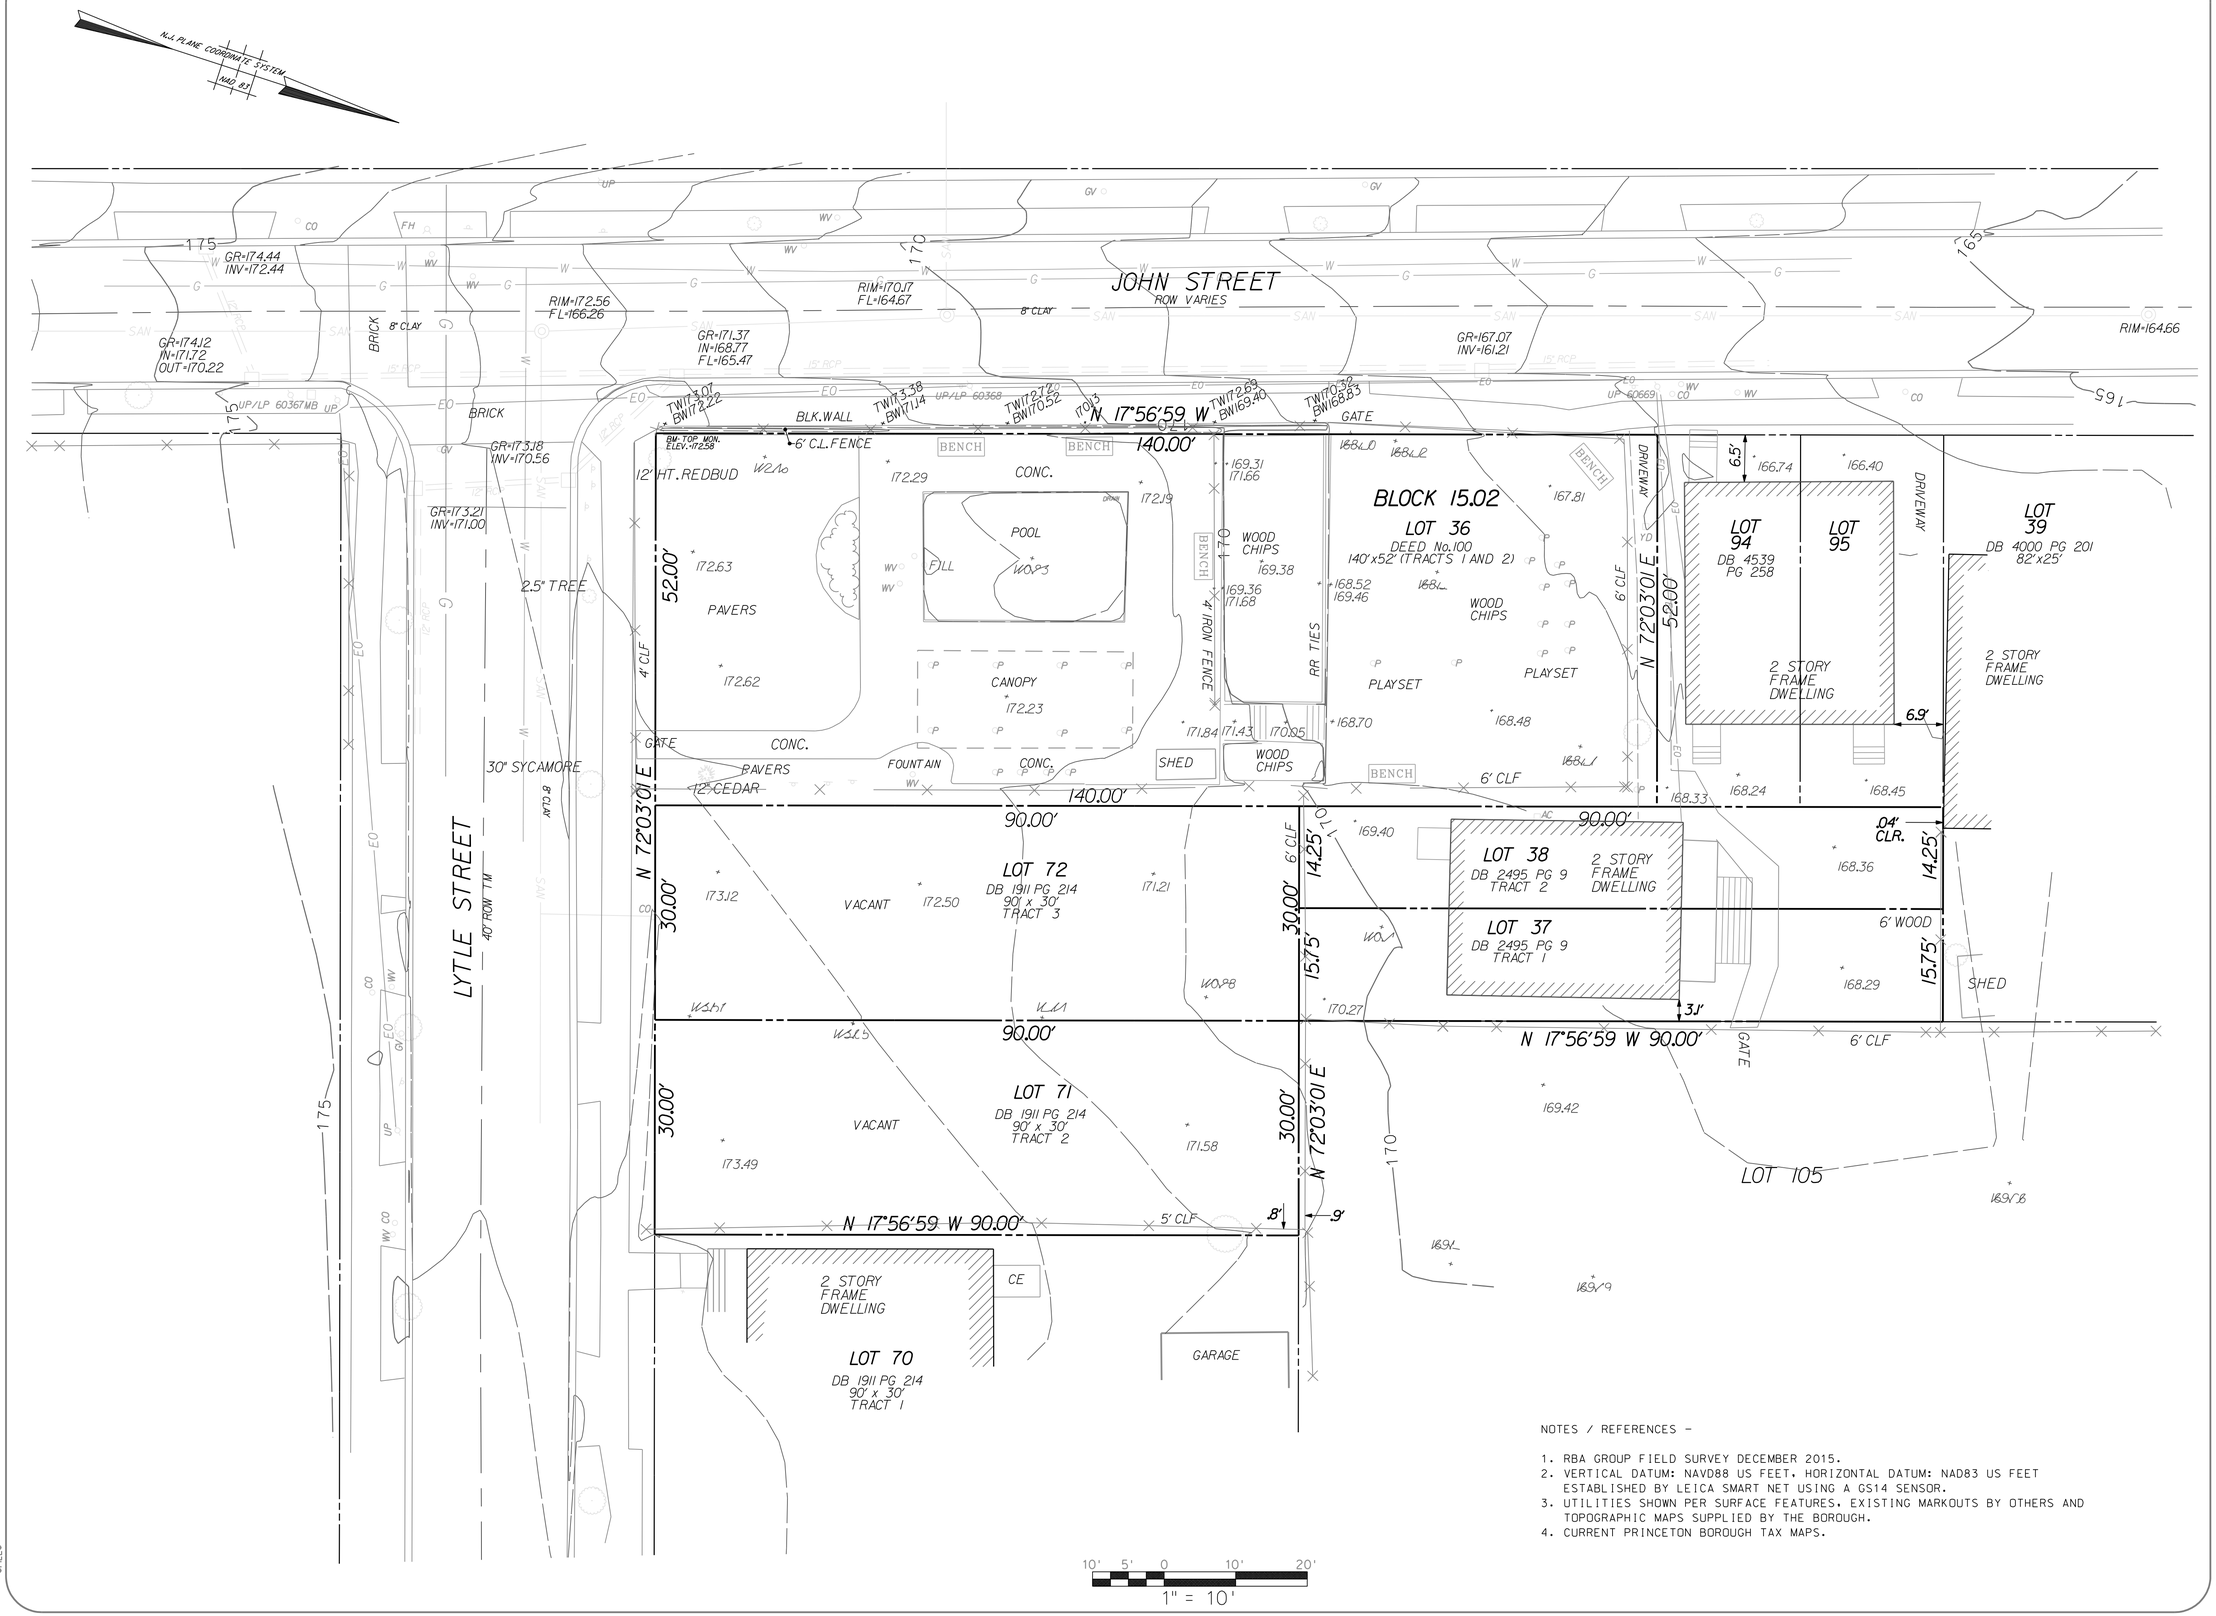

NOTES / REFERENCES -

1. RBA GROUP FIELD SURVEY DECEMBER 2015.
2. VERTICAL DATUM: NAVD88 US FEET. HORIZONTAL DATUM: NAD83 US FEET ESTABLISHED BY LEICA SMART NET USING A GS14 SENSOR.
3. UTILITIES SHOWN PER SURFACE FEATURES. EXISTING MARKOUTS BY OTHERS AND TOPOGRAPHIC MAPS SUPPLIED BY THE BOROUGH.
4. CURRENT PRINCETON BOROUGH TAX MAPS.

SITE DEVELOPMENT PLANS FOR:

MARY MOSS PARK

PLANS PREPARED FOR:
MUNICIPALITY OF PRINCETON

RBA
T
7
N
Phone (973) 946-5600, Fax (973) 898-9472)

REVISIONS

NO.	DATE	COMMENTS

LOTS 36-38, 72 & 71
BLOCK 15.02
BOROUGH OF PRINCETON
MERCER COUNTY
NEW JERSEY

THOMAS R. BADENOCH, P.L.S.
N.J. PROFESSIONAL LAND SURVEYOR NO. 27151

TOPOGRAPHIC & BOUNDARY SURVEY

DATE:	DECEMBER 10, 2015
JOB NUMBER:	J4892
SCALE:	1" = 10'
DRAWN BY:	SS
CHK. BY:	TRB

SHEET NUMBER

1 OF 1

$DATE$
$TIME$
$FILE$