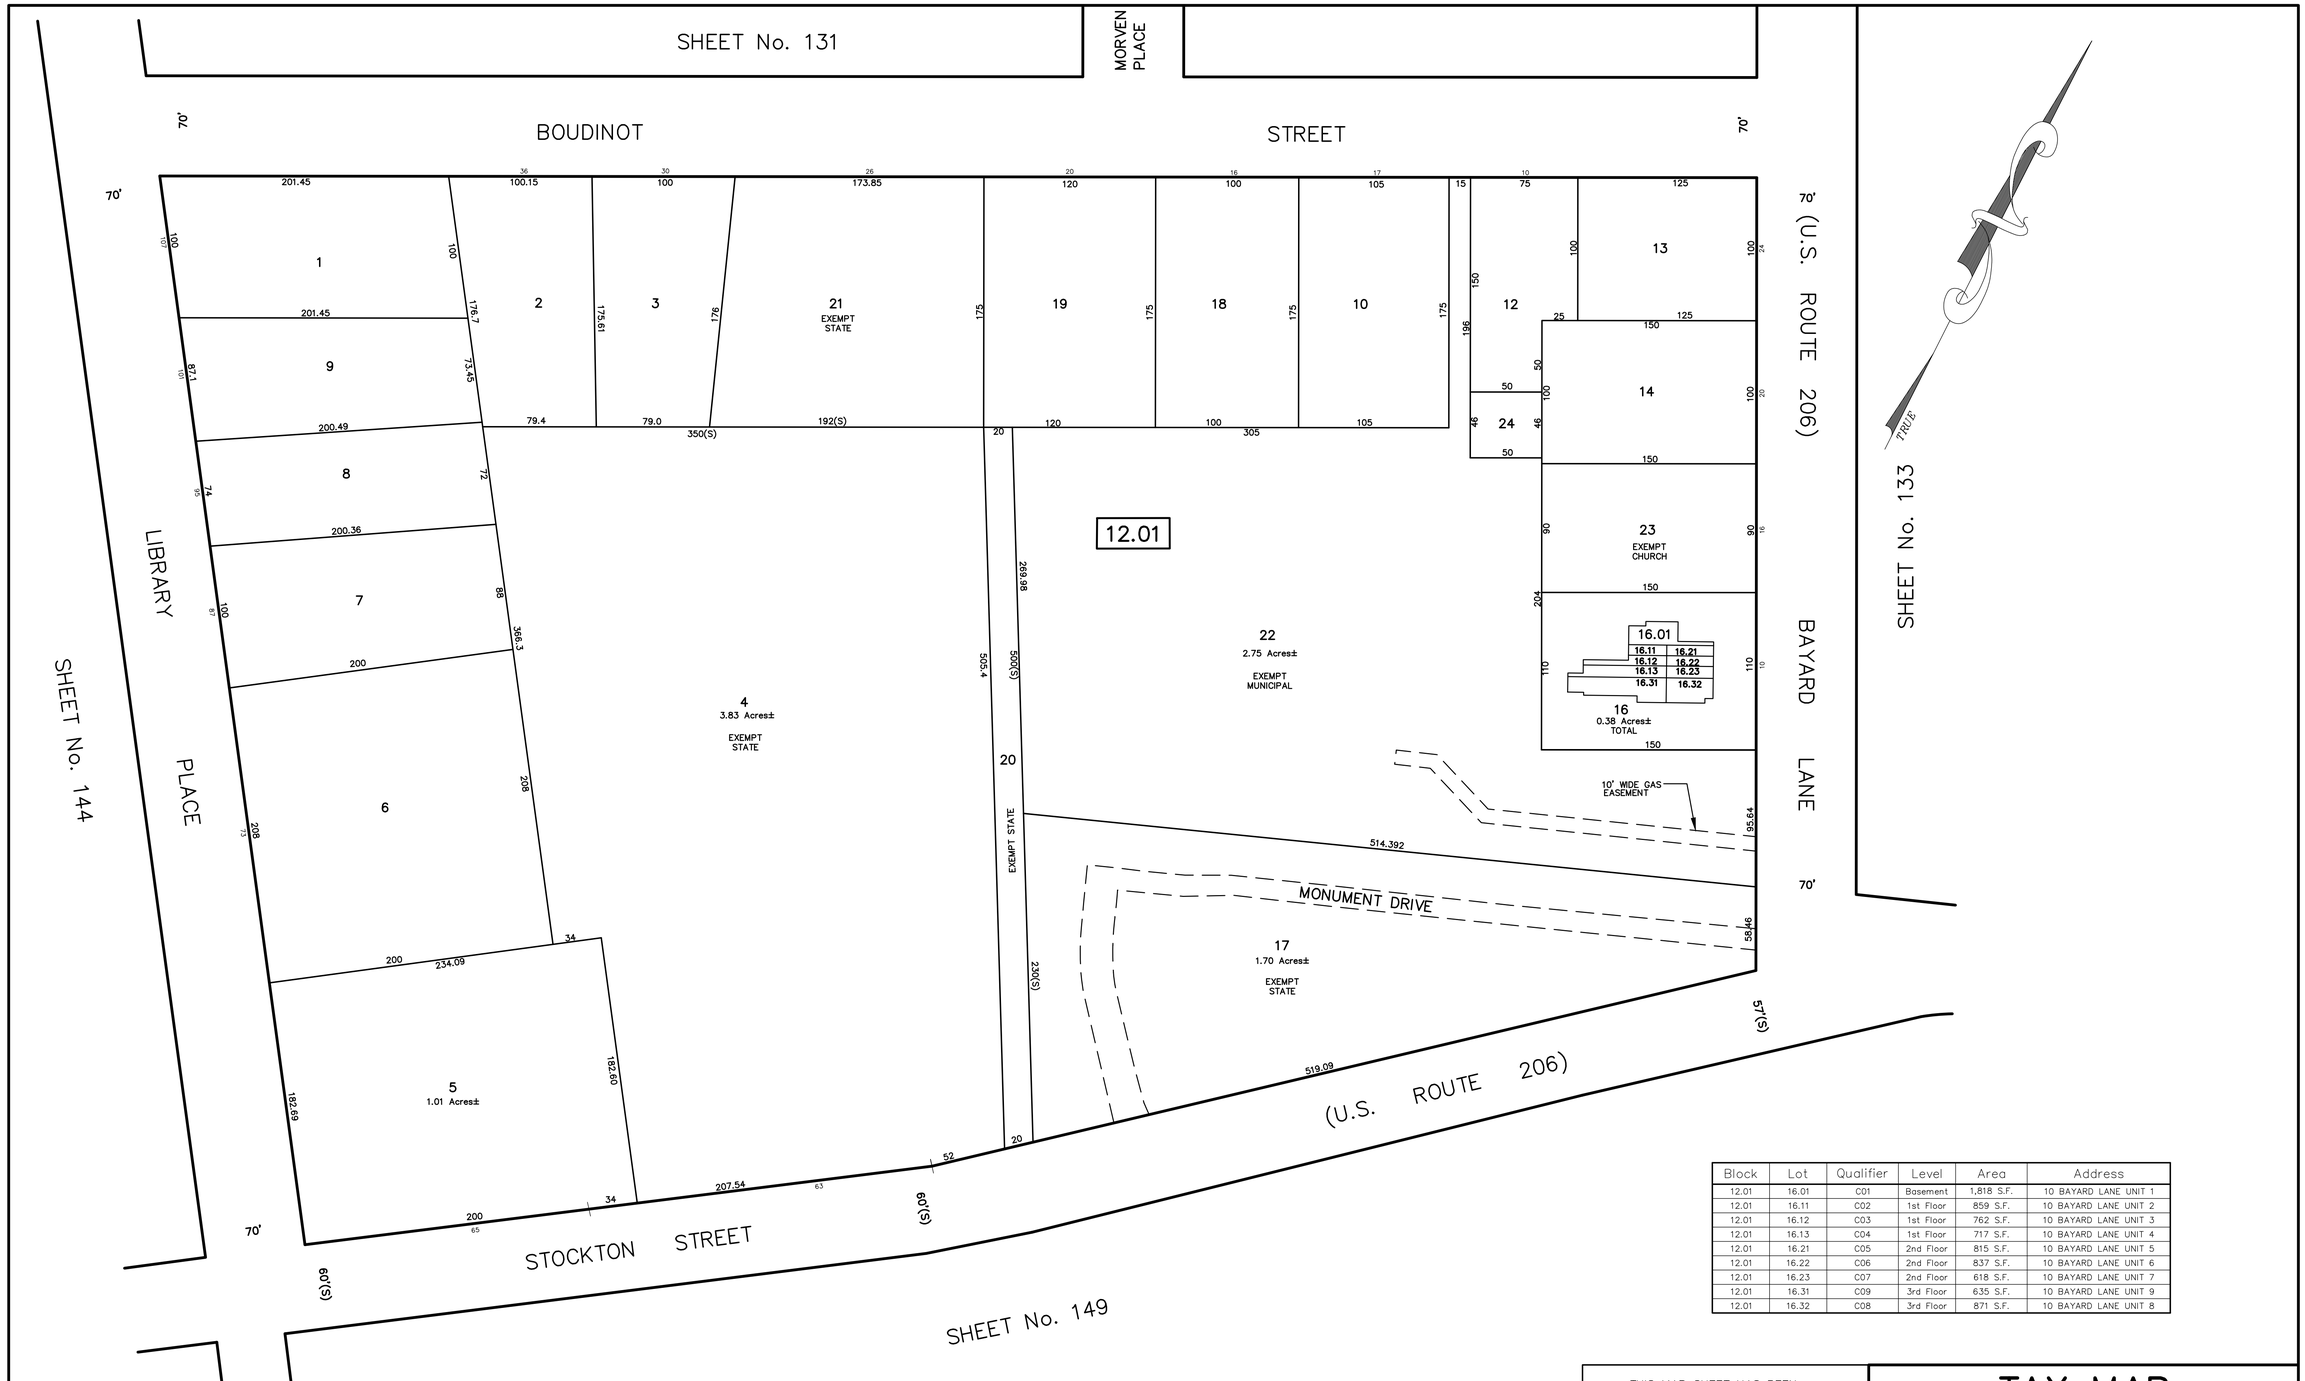

Block	Lot	Qualifier	Level	Area	Address
12.01	16.01	C01	Basement	1,818 S.F.	10 BAYARD LANE UNIT 1
12.01	16.11	C02	1st Floor	859 S.F.	10 BAYARD LANE UNIT 2
12.01	16.12	C03	1st Floor	762 S.F.	10 BAYARD LANE UNIT 3
12.01	16.13	C04	1st Floor	717 S.F.	10 BAYARD LANE UNIT 4
12.01	16.21	C05	2nd Floor	815 S.F.	10 BAYARD LANE UNIT 5
12.01	16.22	C06	2nd Floor	837 S.F.	10 BAYARD LANE UNIT 6
12.01	16.23	C07	2nd Floor	618 S.F.	10 BAYARD LANE UNIT 7
12.01	16.31	C09	3rd Floor	635 S.F.	10 BAYARD LANE UNIT 9
12.01	16.32	C08	3rd Floor	871 S.F.	10 BAYARD LANE UNIT 8

REVISIONS

DATE	NAME	NO.
10/1/14	GREGORY SANDUSKY	GB36758

This map has been redrawn using Computer Aided Drafting/Design (CAD/D) based on the map prepared by Kenneth R. Rake, August, 2011.

THIS MAP SHEET HAS BEEN FORMALLY CERTIFIED FOR CONSOLIDATION ON 12/10/2012, ASSIGNED SERIAL NUMBER 1012, AND SIGNED BY SUE DAVIDSON (CTA SUPERVISING FIELD REPRESENTATIVE FOR THE STATE OF NEW JERSEY). A COPY OF THE ORIGINALLY APPROVED MAPS ARE ON FILE AT THE MUNICIPALITY OF PRINCETON LOCATED AT 400 WITHERSPOON STREET, PRINCETON, NJ. THE NEW JERSEY STATE DIVISION OF TAXATION IS RETAINING THE OFFICIAL APPOVED MAPS.

TAX MAP
PRINCETON
MERCER COUNTY, NEW JERSEY

SCALE: 1" = 50' OCTOBER, 2012

DAVID B. DIXON, PLS

Professional Land Surveyor N.J. Lic. No.27282

OMLAND ENGINEERING ASSOCIATES, INC.

CEDAR KNOLLS, NEW JERSEY

To Show Conditions as of October, 2012